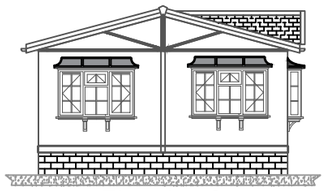

Elevation C

Elevation A

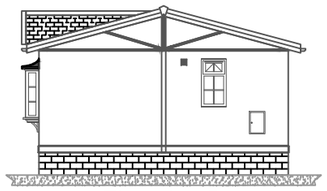

Elevation D

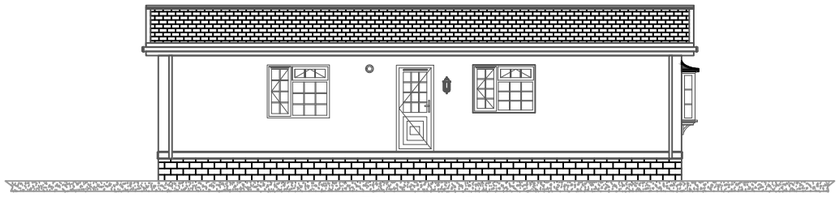

Elevation B

PRODUCTION ISSUE 1

ELEVATION B

Please note that the elevations are for illustration purposes.

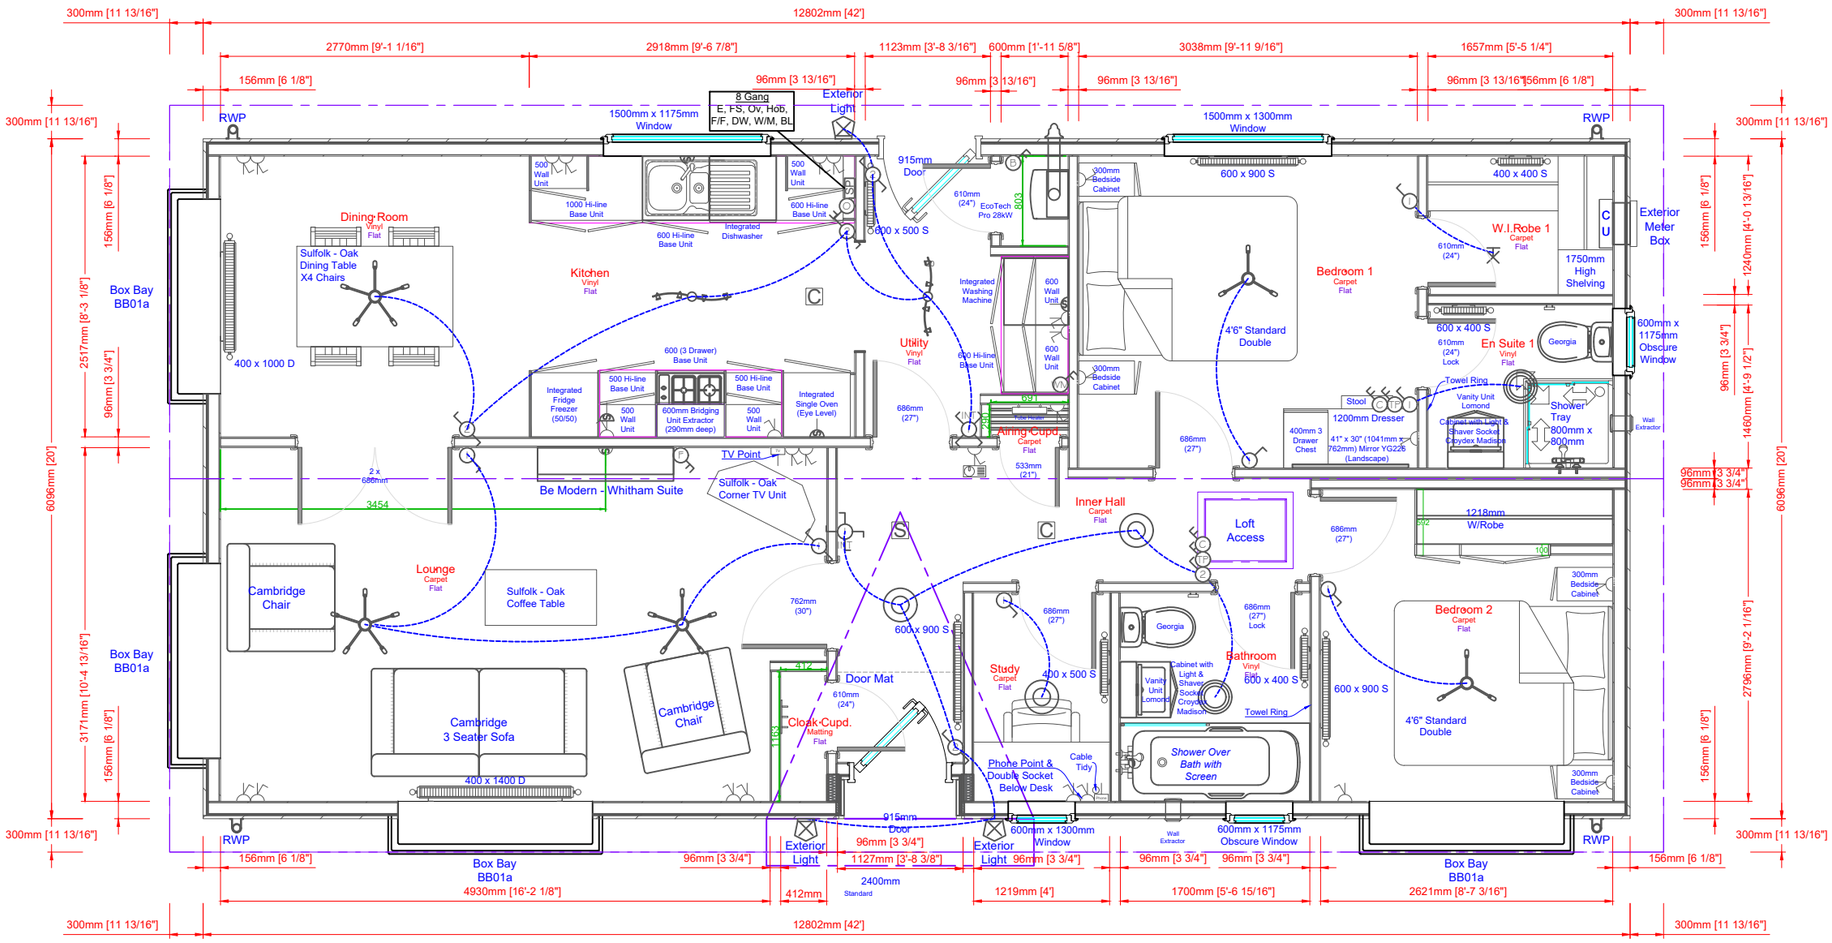

ELEVATION C

ELEVATION D

This home is designed in accordance with BS3632:2015

ELEVATION A

All measurements in mm unless stated otherwise.

STRUCTURE DETAILS

Prestige Homeseeker

Wall & Floor Specification

Primary Wall Type:	Exterior Cladding (156mm)	156mm
Secondary Wall Type:	N/A	-

Roofing 20'

Dual Pitch Flat Ceiling

External	15°	x 1.035
Internal	0°	x 1.000
Multiple Ceiling Pitch	NO	

NOTES

N/A

REVISION HISTORY

1	13/12/19	RK	Original issue

DRAWING

Scale:	Relative
Quote:	QN 36982
Drawing:	S6012
Int. Serial:	J10083
Ext. Serial:	20 PG 010083
Class:	SP1
Drawn By:	RK

DETAILS

Reprise
42' x 20'

2 Bed (2DB) ES WI ST UT

12.80m x 6.10m Nominal

Wilson Leisure - Newport Park

Signature:

X

Date: / /